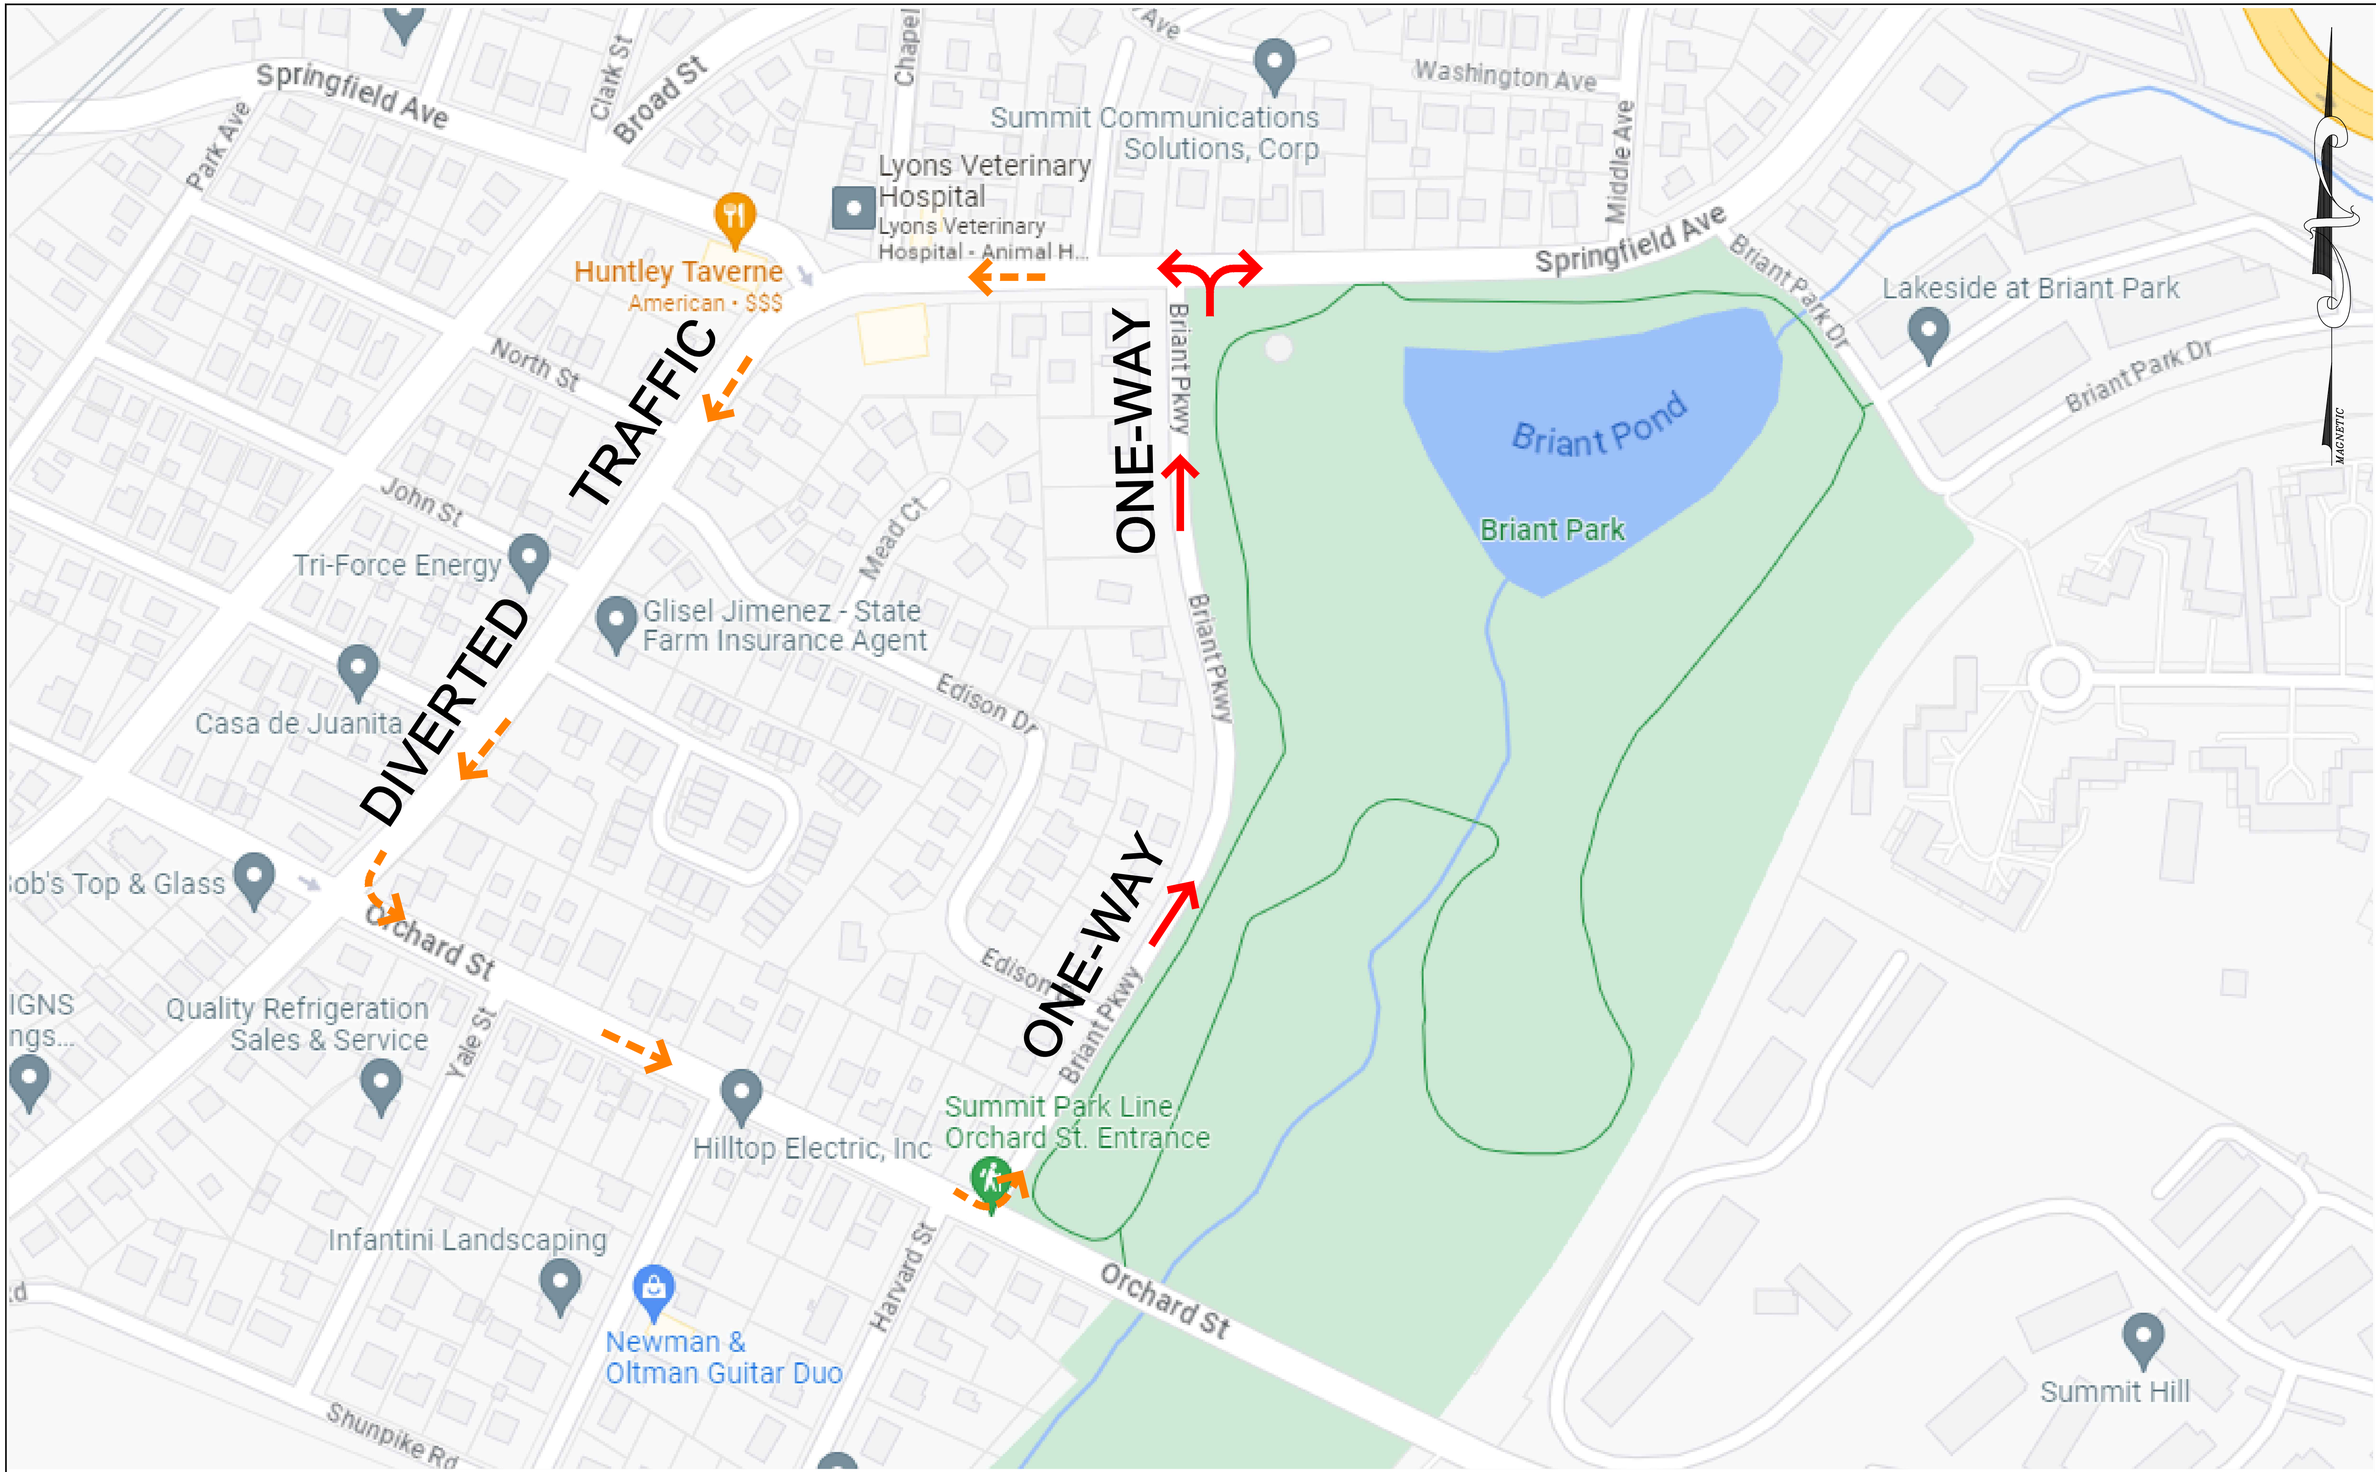

- NEW TRAFFIC PATTERN ON BRIANT PARKWAY

- DIVERTED SPRINGFIELD AVENUE TRAFFIC FLOW

REVISIONS

NO.	DATE	DESCRIPTION

BRIANT PARKWAY
TEMPORARY TRAFFIC PATTERN PLAN

CITY OF SUMMIT UNION CO., N.J.
DIVISION OF ENGINEERING
DEPARTMENT OF COMMUNITY SERVICES
512 SPRINGFIELD AVENUE
SUMMIT NJ 07901
UNION COUNTY

Aaron J. Schrager
Professional Engineer
New Jersey Lic. No. 46143
City Engineer

DATE: 7/28/2023

DRAWN BY: SK

SCALE N.T.S.

1 OF 1