Fernwood - Plant Key

Common Name	Botanical Name	Size	Label	Amount
Natchez Crape Myrtle	*Lagerstroemia x 'Natchez'*	12-14'	CR	1
Ginko (Male)	*Ginko biloba*	12-14'	GK	1
Slender Silhouetee Sweetgum	*Liquidambar styraciflua 'Slender Silhouette'*	8 -10'	SG	4
Green Giant Arborvitea	*Thuja 'Green Giant'*	8 - 10'	AR	37
Green Giant Arborvitea	*Thuja 'Green Giant'*	7-8'	AR-1	2
Green Giant Arborvitea	*Thuja 'Green Giant'*	6-7'	AR-2	3
Little Lime Hydrangea	*Hydrangea paniculata*	3 GAL	LL	29
Oakleaf Hydrangea	*Hydrangea quercifolia*	5 GAL	OH	2
Witchhazel	*Hamamelis virginiana*	5 GAL	WT	3
Chastetree	Vitex agnus-castus	5 GAL	VT	7
Green Velvet Boxwood	*Buxus 'Green Velvet'*	30"H	BX	7
Virginia Sweetspire	*Itea virginica*	3 GAL	IT	3
Russian Sage	*Perkovskia atriplicifolia*	1 GAL	RS	41
Amsonia Eastern Blue Star	*Amsonia tabernaemontana*	1 GAL	AM	8
Black Eyed Susan	*Rudbeckia hirta*	1 GAL	BS	15
Low Grow Sumac	*Rhus aromatica*	1 GAL	LS	28
Sedum	*Hylitelephium spectabile*	1 GAL	SD	31
Karl Foerster Grass	*Calamagrostis acutiflora*	1 GAL	KF	32
Pennsylvania Sedge	*Carex pensylvanica*	1 GAL	CA	190
Liriope	*Liriope muscari*	1 GAL	LR	15

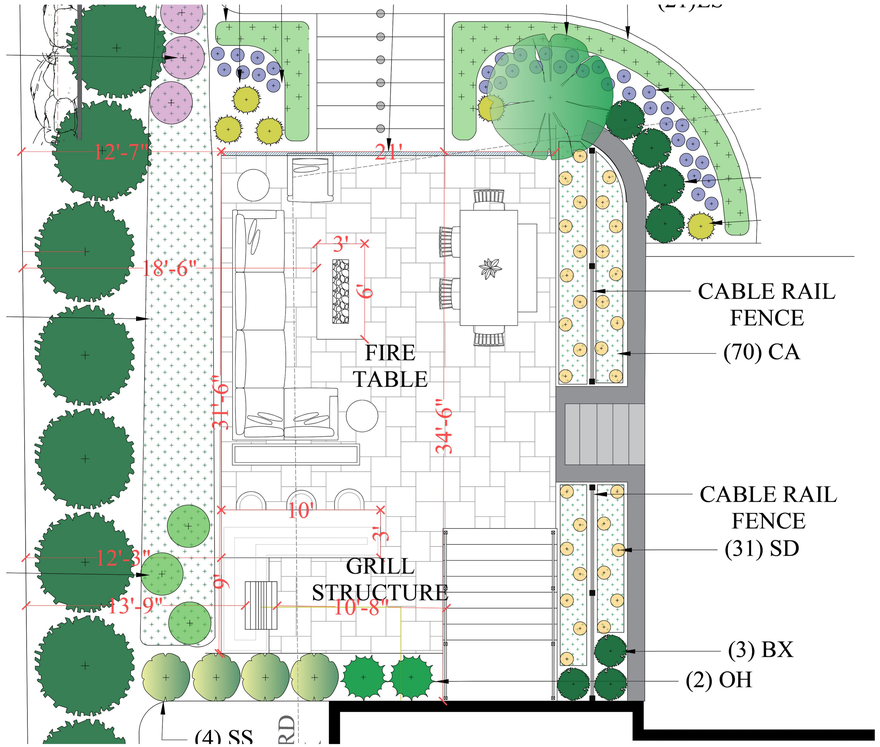

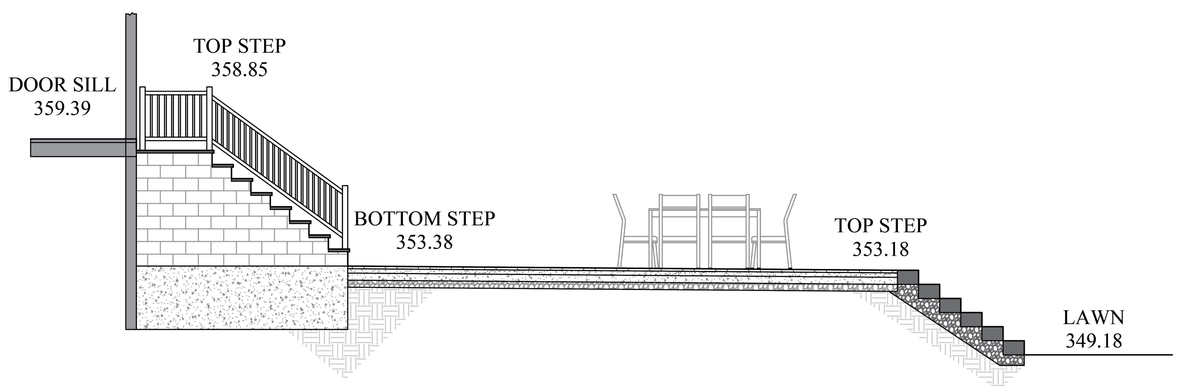

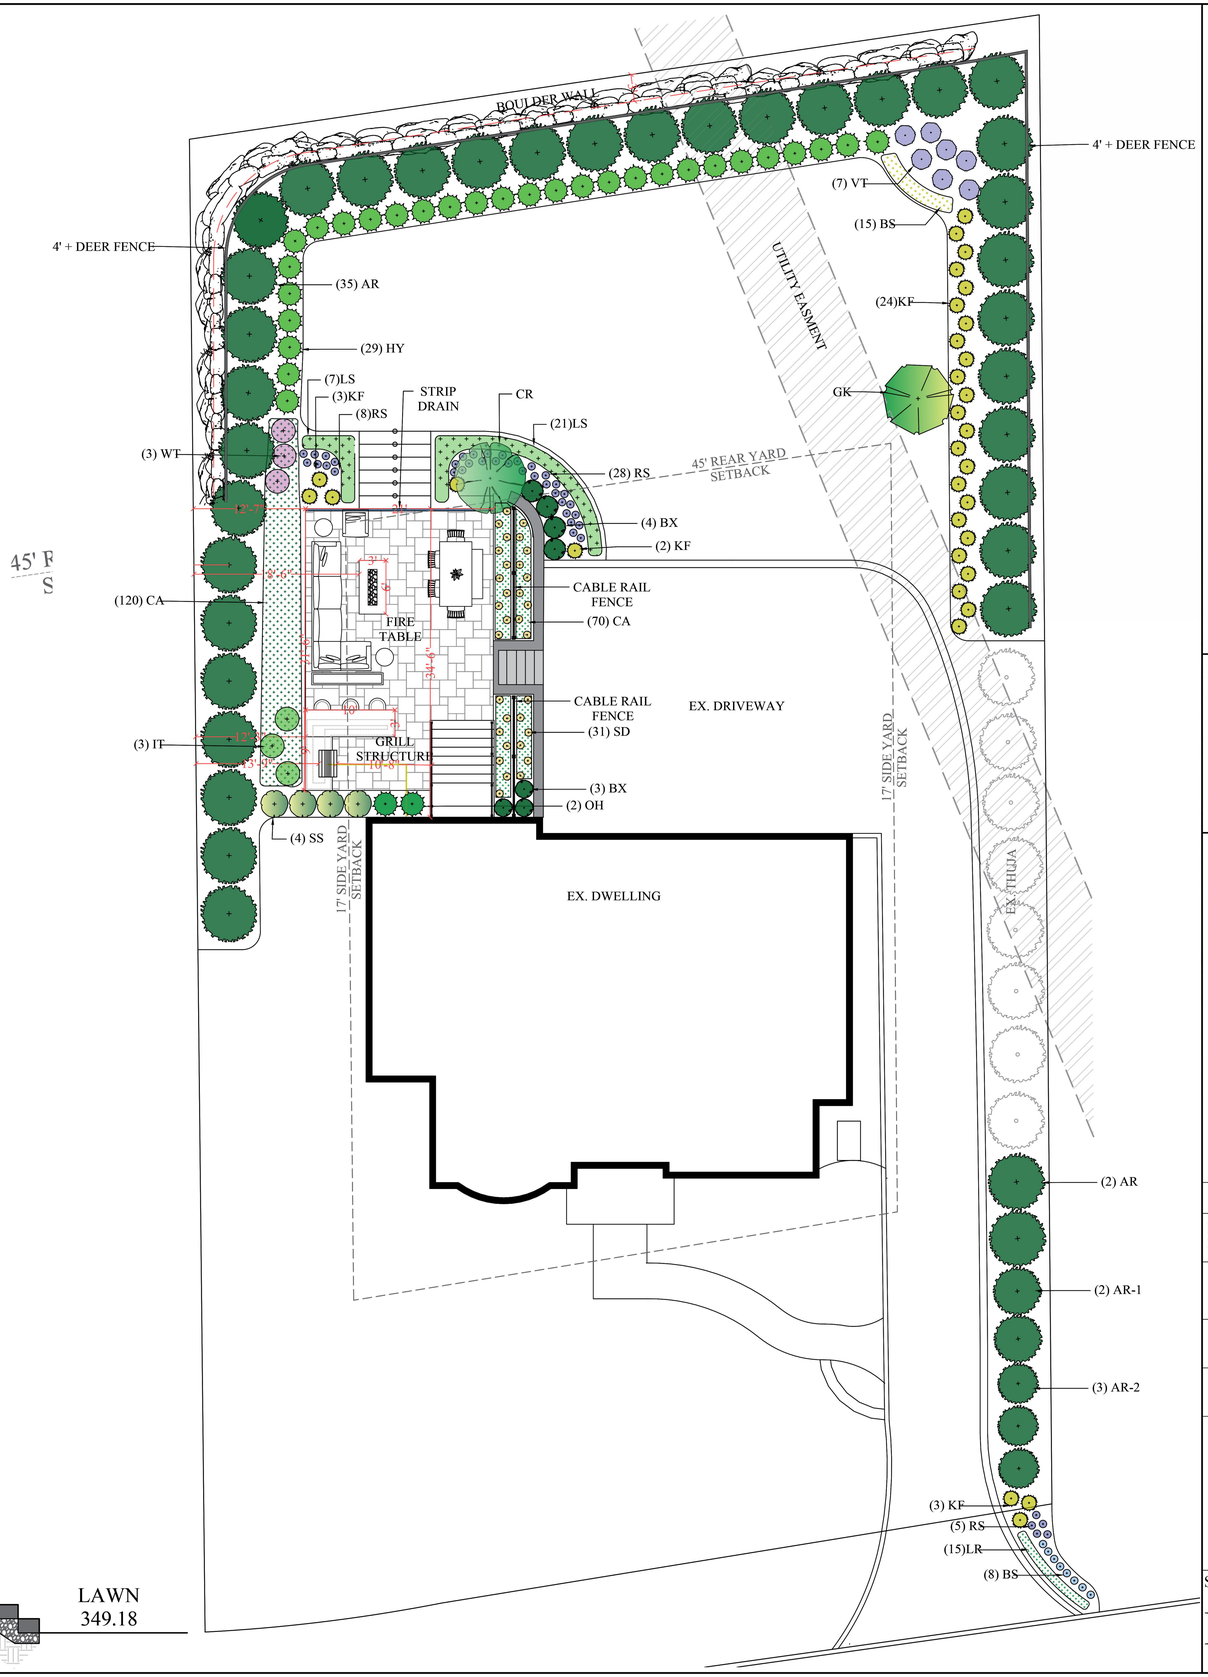

OUTDOOR DIGS, LLC
PHONE: 937-627-5263
EMAIL:
OFFICE@OUTDOORDIGS.COM

THESE DRAWINGS BELONG TO OUTDOOR DIGS LLC AND ARE ONLY FOR THIS PROJECT. THEY CAN'T BE USED FOR OTHER PROJECTS OR COPIED WITHOUT WRITTEN PERMISSION. ALL RIGHTS RESERVED.

NOTES:

PROJECT:
FERNWOOD ROAD

LOCATION:
SUMMIT, NJ

DRAWING:
PLANTING PLAN

SCALE:
1/8" - 1'

DATE:
11/13/2025

ISSUED:

SHEET NUMBER:
P 1.1