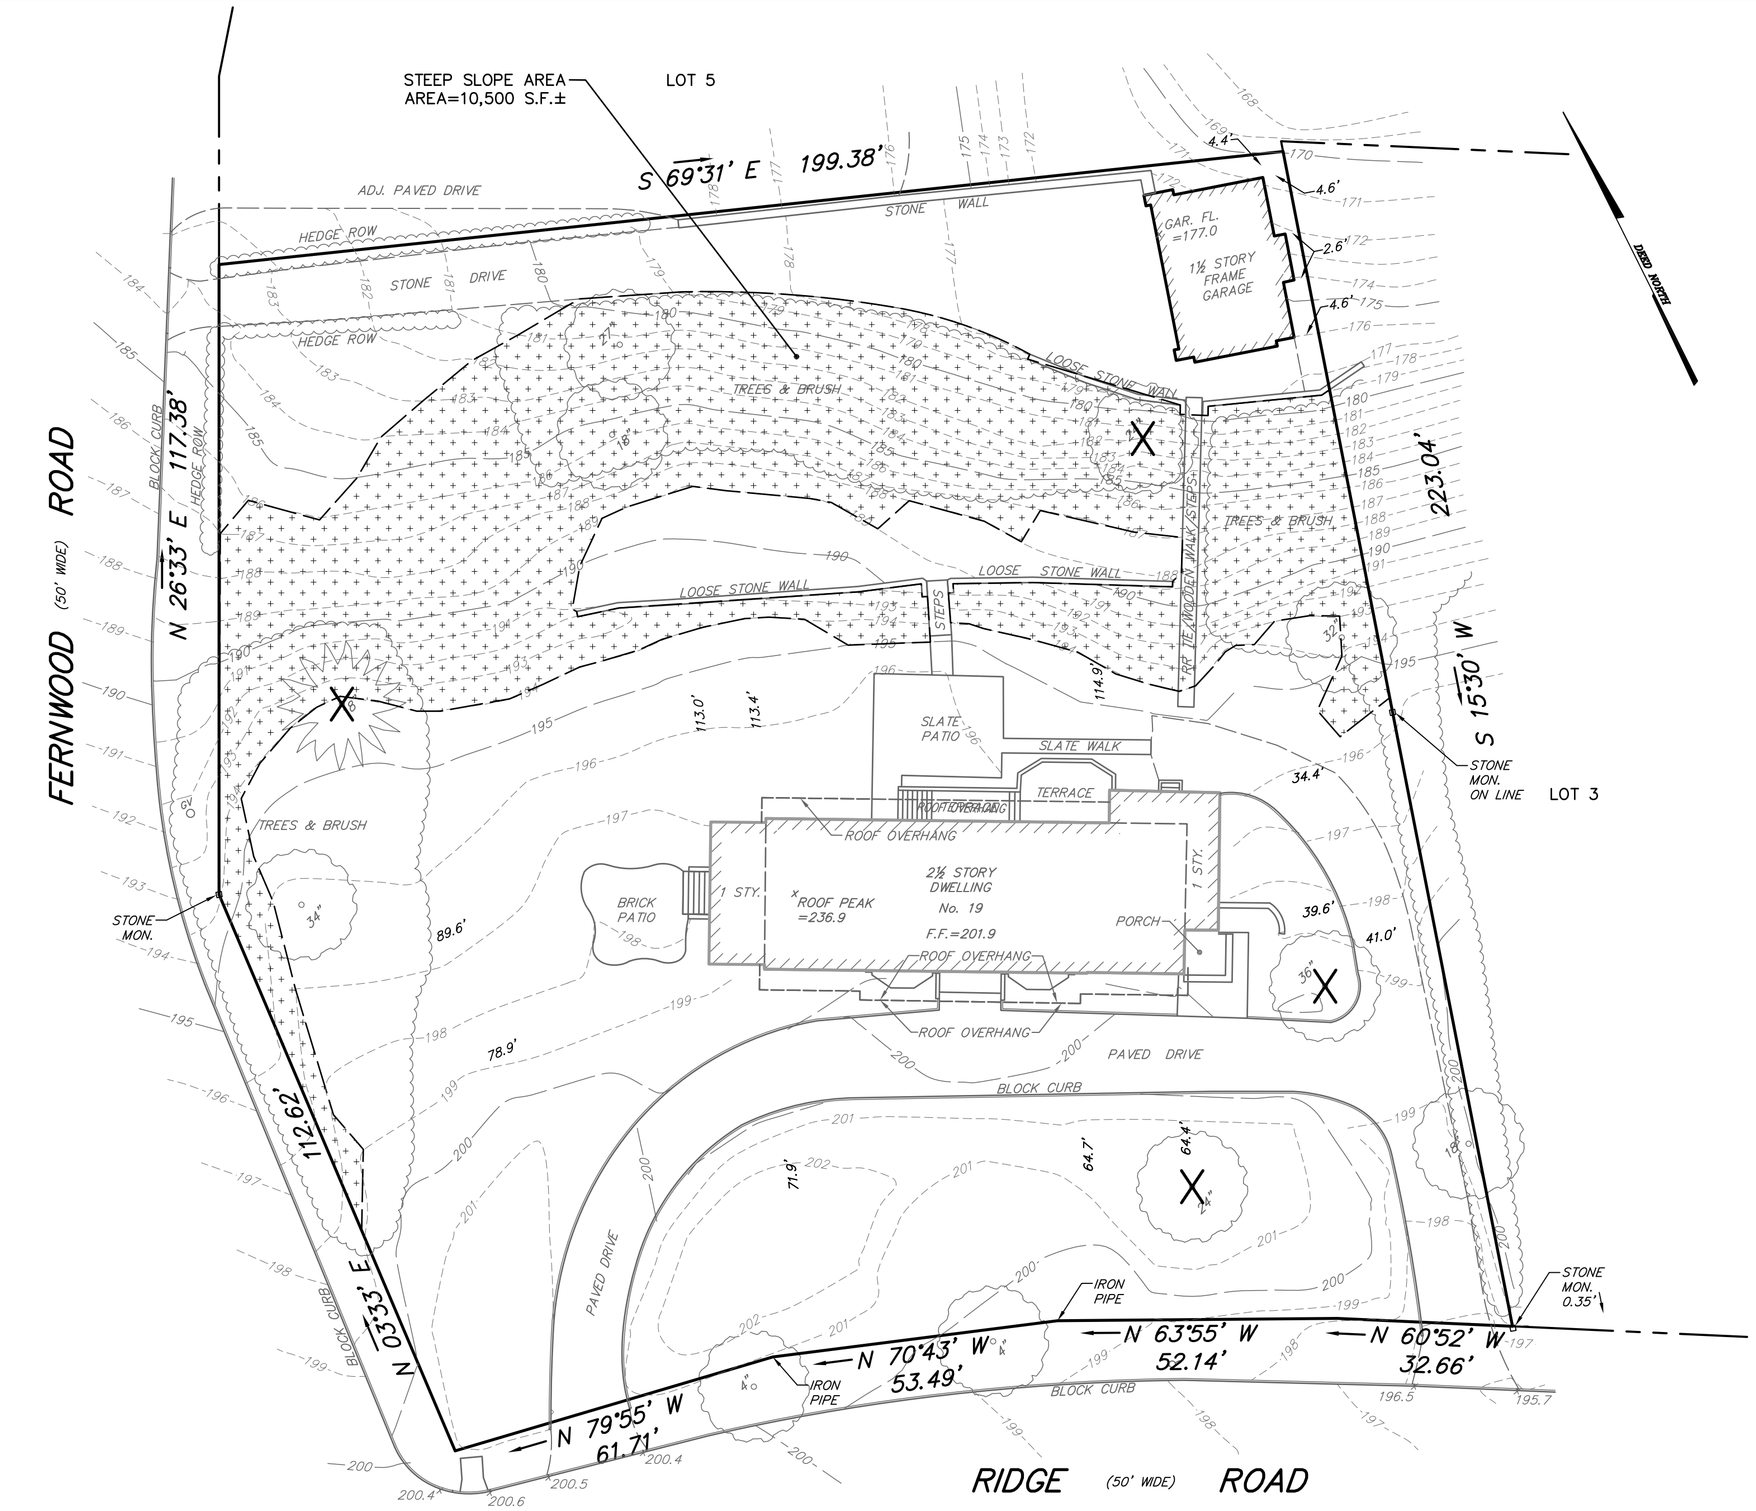

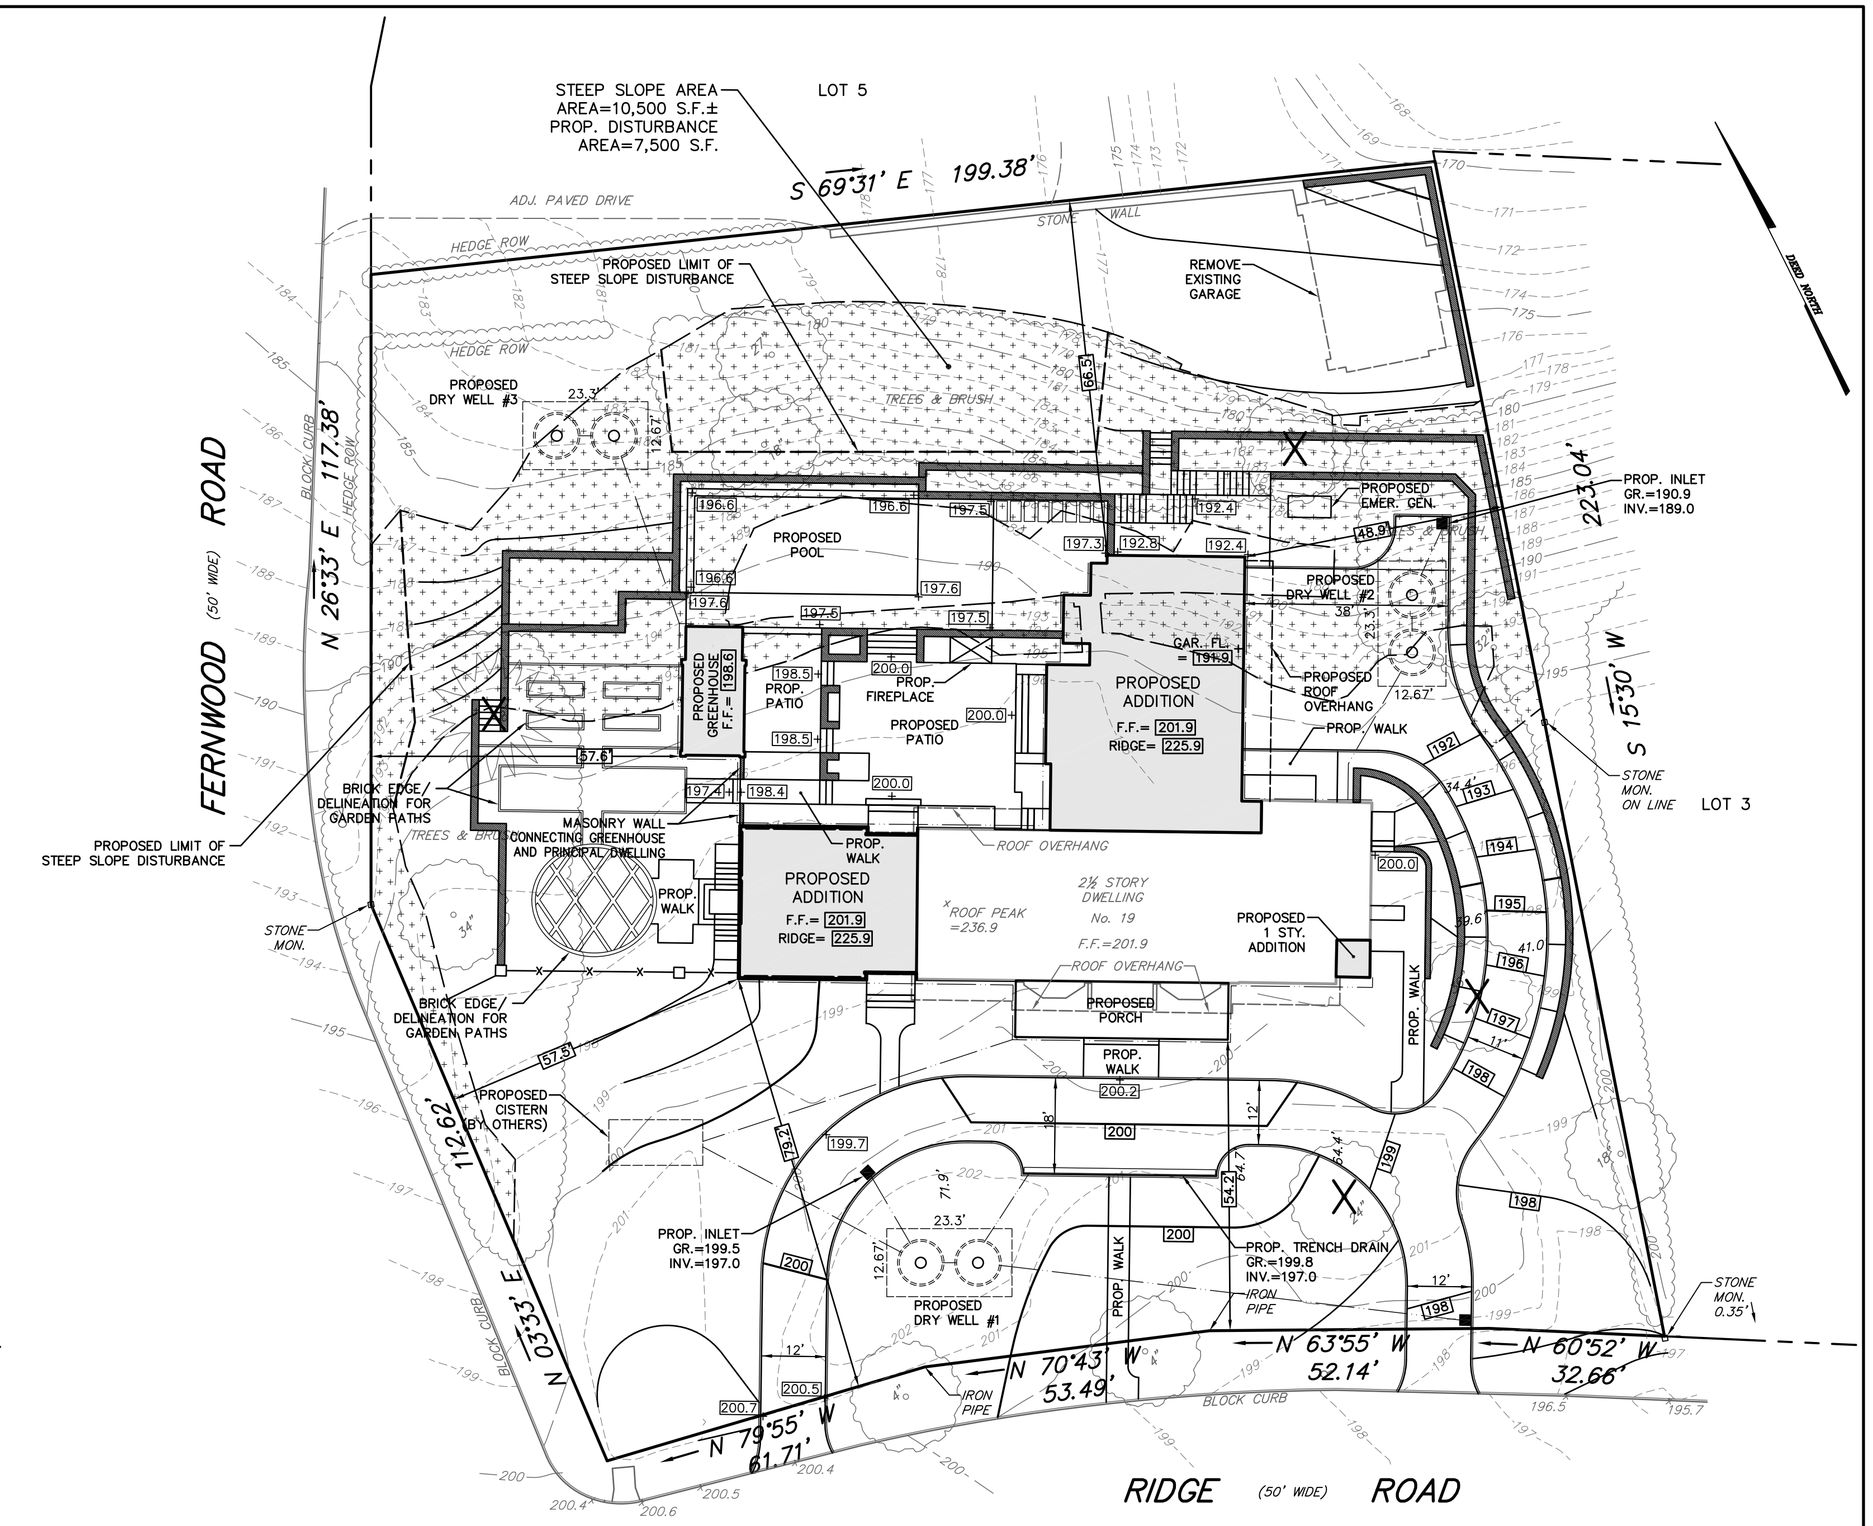

GRAPHIC SCALE

20 0 10 20

(IN FEET)
1 inch = 20 ft.

STEEP SLOPE DISTURBANCE PLAN

PREPARED FOR

THE KESHAVA 2012 TRUST

19 RIDGE ROAD
TAX LOT 4 IN BLOCK 2202
CITY OF SUMMIT
UNION COUNTY NEW JERSEY

ABC SURVEYS, LLC
PROFESSIONAL LAND SURVEYING AND ENGINEERING
466 SOUTHERN BOULEVARD
CHATHAM, NEW JERSEY 07928
VOICE 973-377-2174 FAX 973-377-5533

ANDREW B. CLARKE-PLS,PE
NJ PROFESSIONAL ENGINEER AND LAND SURVEYOR LICENSE No. GB04105600

JOB No.: 23090
DES.: A.B.C.
SCALE: 1"=20'
DATE: 02/13/25